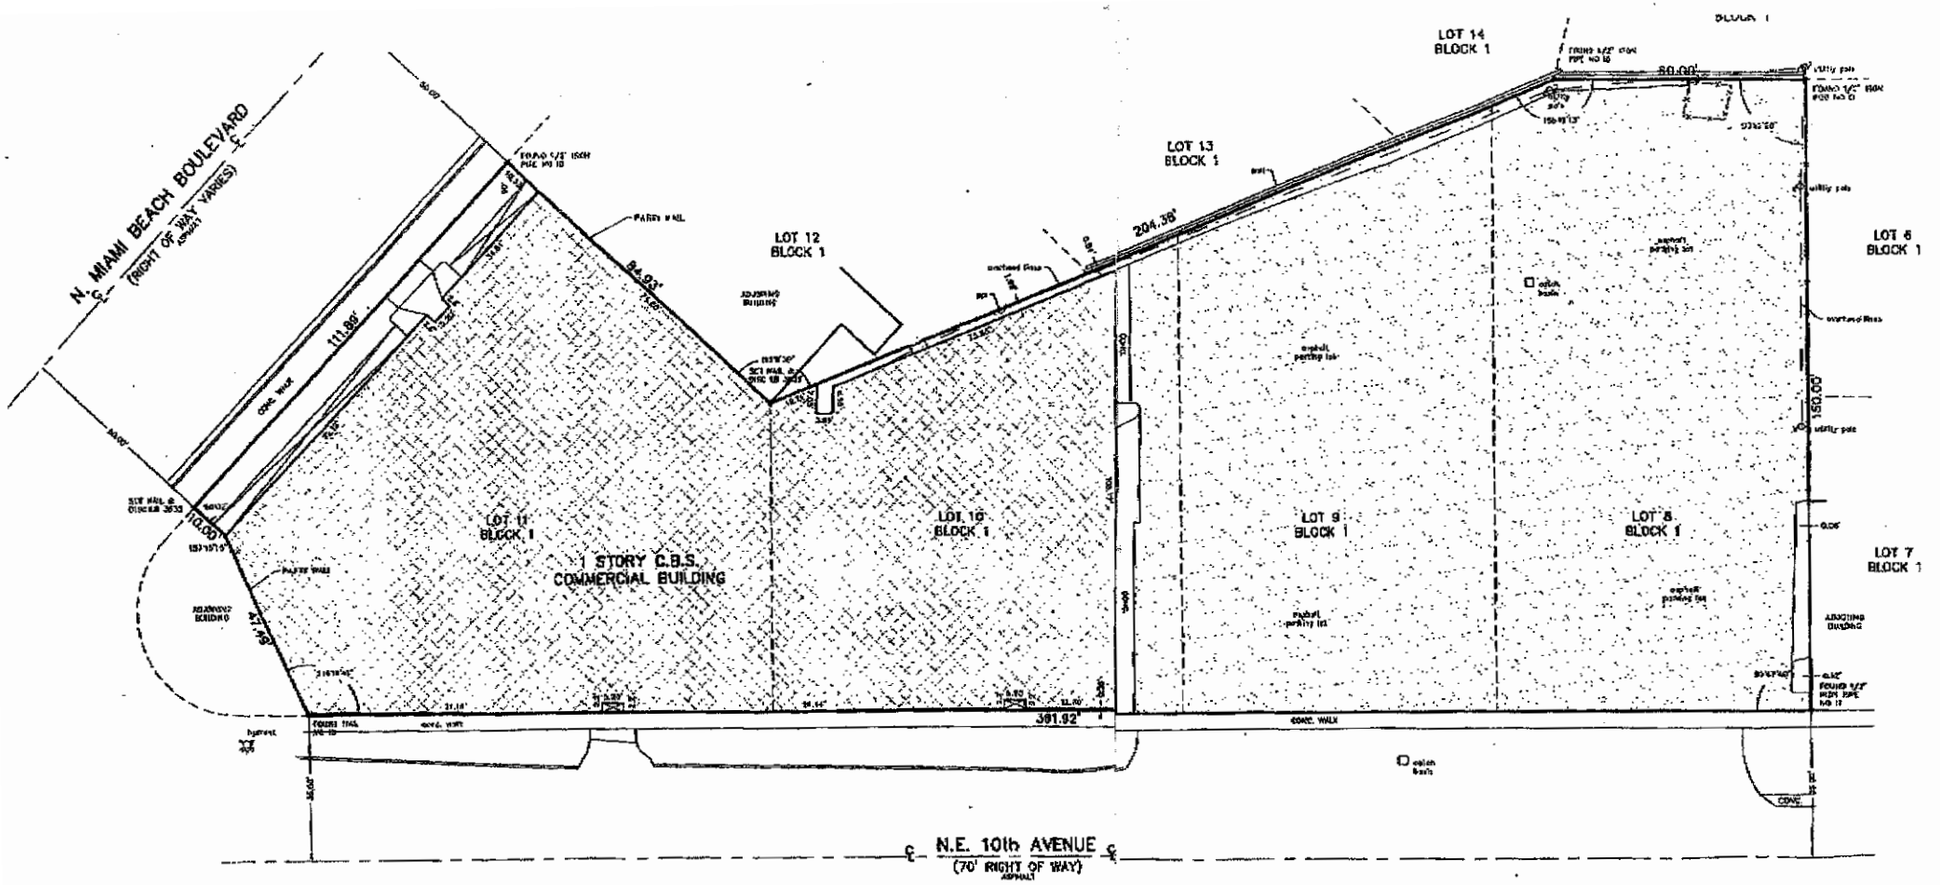

LINE OF SAID LOT 11, A
SOUTHWESTERLY ALONG
DISTANCE OF 47.494 TO
LINE DEFLECTING 22ø44'
POINT ON THE SOUTHWE
NORTHEASTERLY LINE O
NORTHWESTERLY ALONG
SOUTHWESTERLY LINE OF
MOST WESTERLY CORNER
ALONG A LINE DEFLECTI
BETWEEN LOTS 11 AND
RECORDED PLAT, A DIST
ALONG A LINE DEFLECTI
LOTS 11 AND 10, BLOCK
PLAT, A DISTANCE OF 7
PARCEL OF LAND HEREI

LEGEND OF ABBREVIATIO

Δ	=	DELTA
A	=	ARC LENGTH
C	=	CHORD
T	=	TANGENT
C.B.	=	CHORD BEARING
C.B.S.	=	CONCRETE BLOC
R/W	=	RIGHT-OF-WAY
P.C.	=	POINT OF CURVA
N	=	NORTH
S	=	SOUTH
E	=	EAST
W	=	WEST
CONC.	=	CONCRETE
(M)	=	MEASURED

STREET ADDRESS: 995 N
NORT

CERTIFY TO:

1. ISSAC BARON AND OR ASS
2. FIDELITY NATIONAL TITLE
3. SMOLER, LERMAN, BENTZ,
4.
5.

NOTES:

1. UNLESS OTHERWISE NOTED MEASUREMENTS.
2. BEARINGS SHOWN HEREON THE _____ COUNTY
3. THE LANDS SHOWN HEREON EASEMENTS, OR OTHER MA
4. THIS SURVEY IS FOR TITLE
5. THIS DRAWING IS THE PROP BE USED OR REPRODUCED

EASEMENTS ACCORDING
1. NONE
2.

ENCROACHMENTS ACCORD
1. NONE
2.

FLOOD ZONE DATA:
FLOOD ZONE: "X"
BASE FLOOD ELEVATION: N/A
CONTROL PANEL NUMBER: 120
EFFECTIVE:
REVISED: 03-02-1994